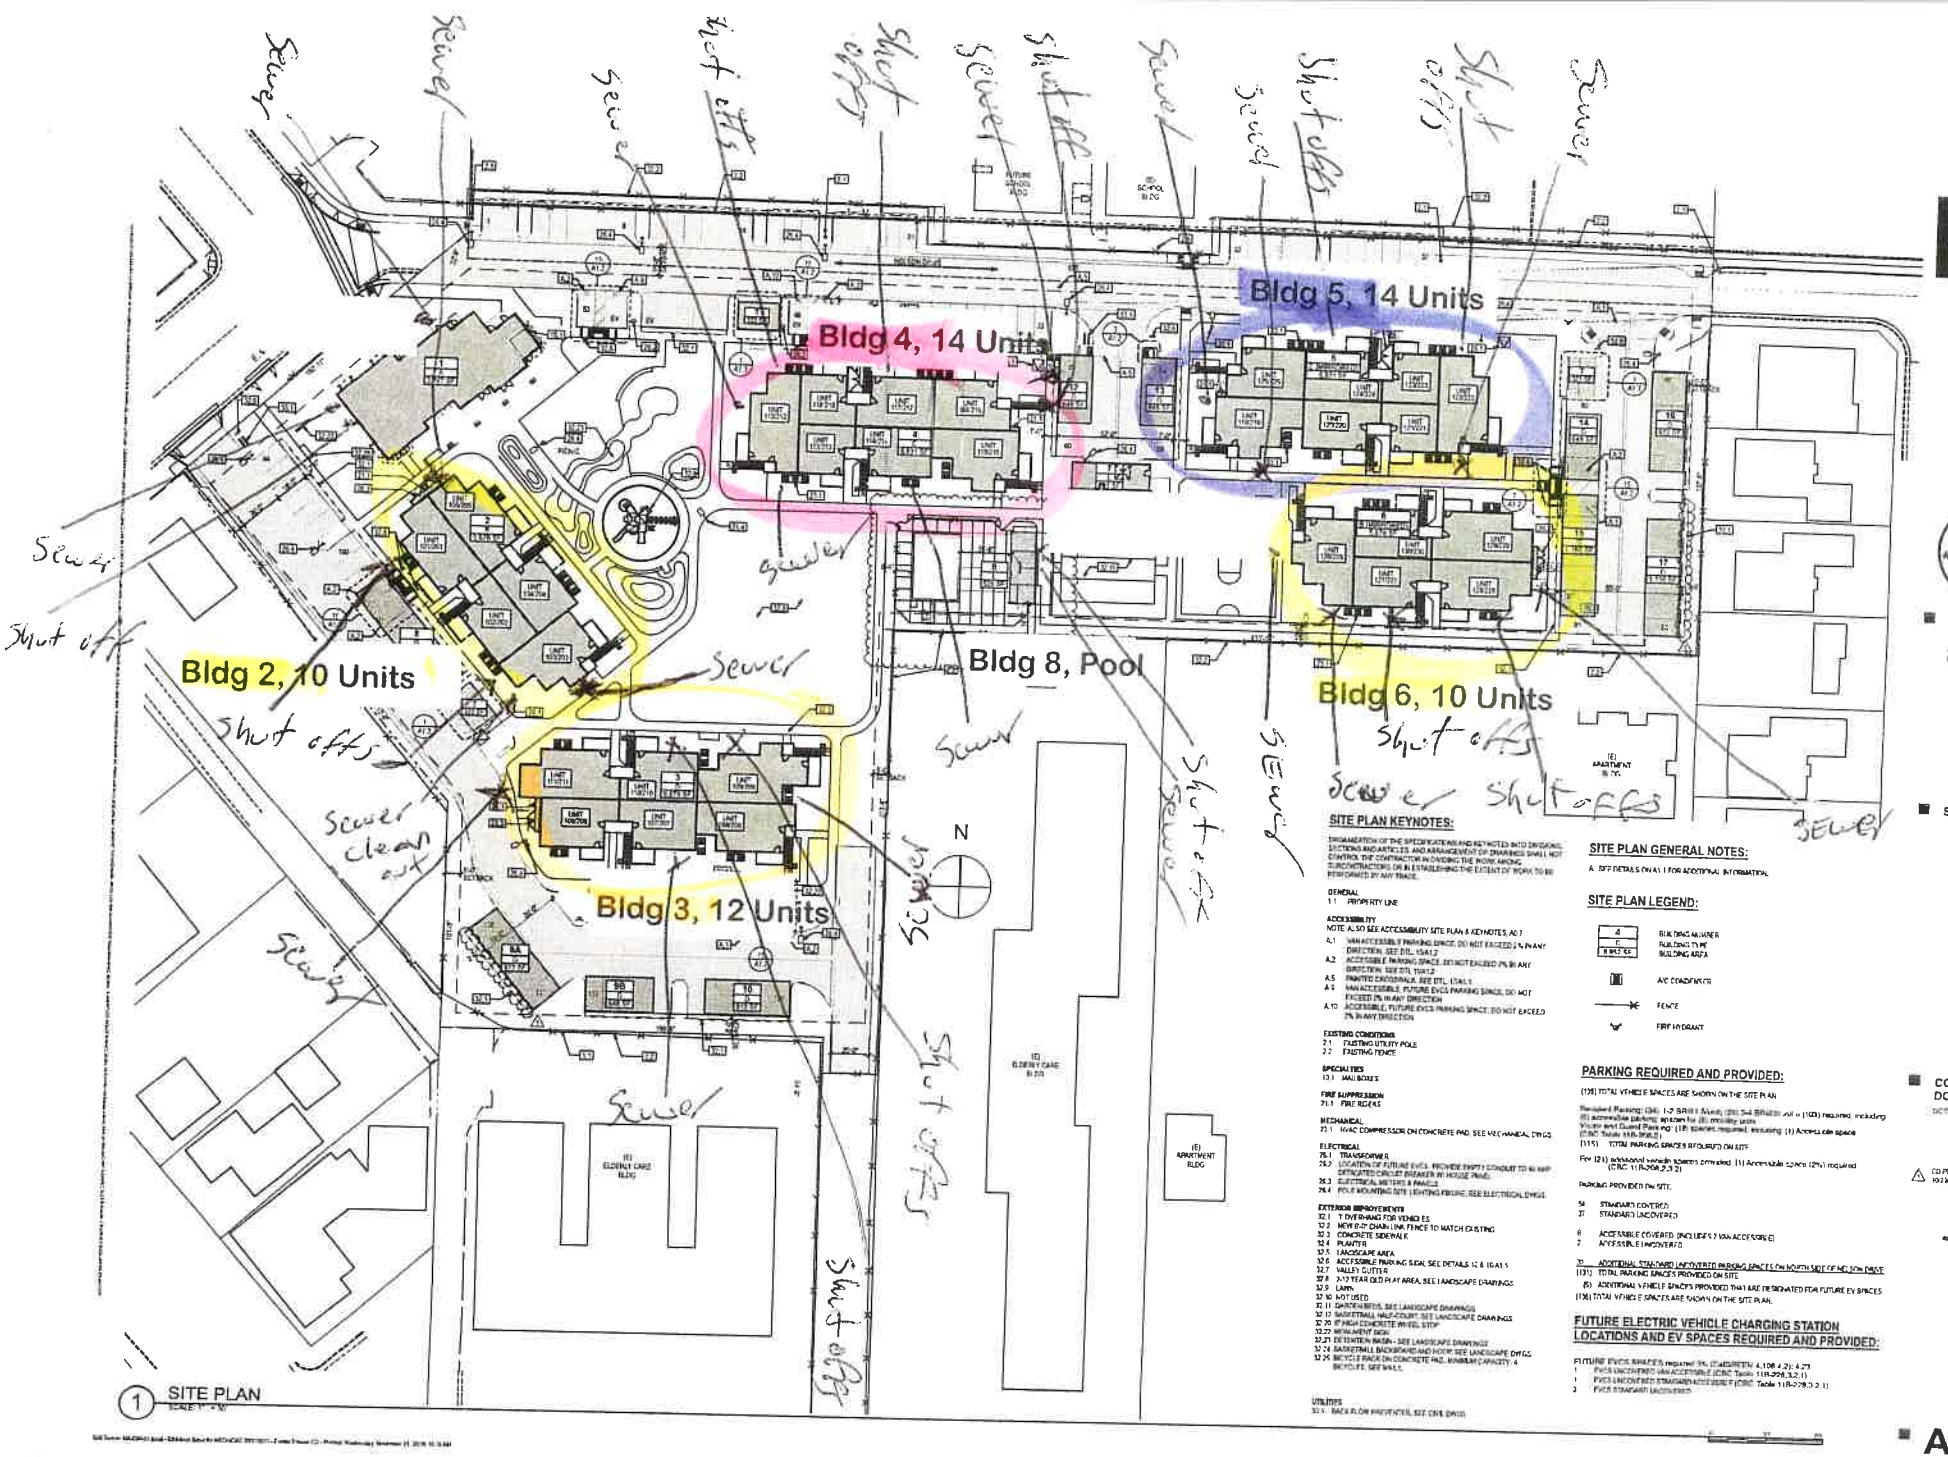
Bldg 5, 14 Units
Bldg 4, 14 Units
Bldg 2, 10 Units
Bldg 8, Pool
Bldg 6, 10 Units
Bldg 3, 12 Units
Sewer
Shut offs
Sewer clean out
N
SITE PLAN KEYNOTES:
SITE PLAN GENERAL NOTES:
SITE PLAN LEGEND:
PARKING REQUIRED AND PROVIDED:
FUTURE ELECTRIC VEHICLE CHARGING STATION LOCATIONS AND EV SPACES REQUIRED AND PROVIDED:
1 SITE PLAN
SCALE: 1" = 40'
SITE PLAN
CONSTRUCTION DOCUMENTS
A1.0